


الواجهة الرئيسية (بلاوك 2)
الشمالية

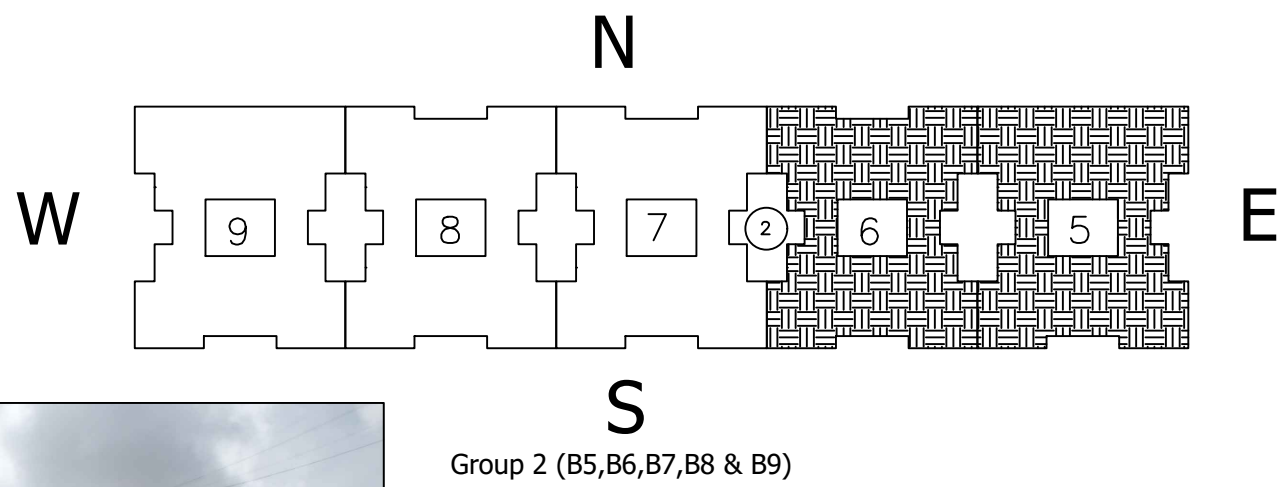

N 5


N 6

N 7

N 8

N 9

W 9

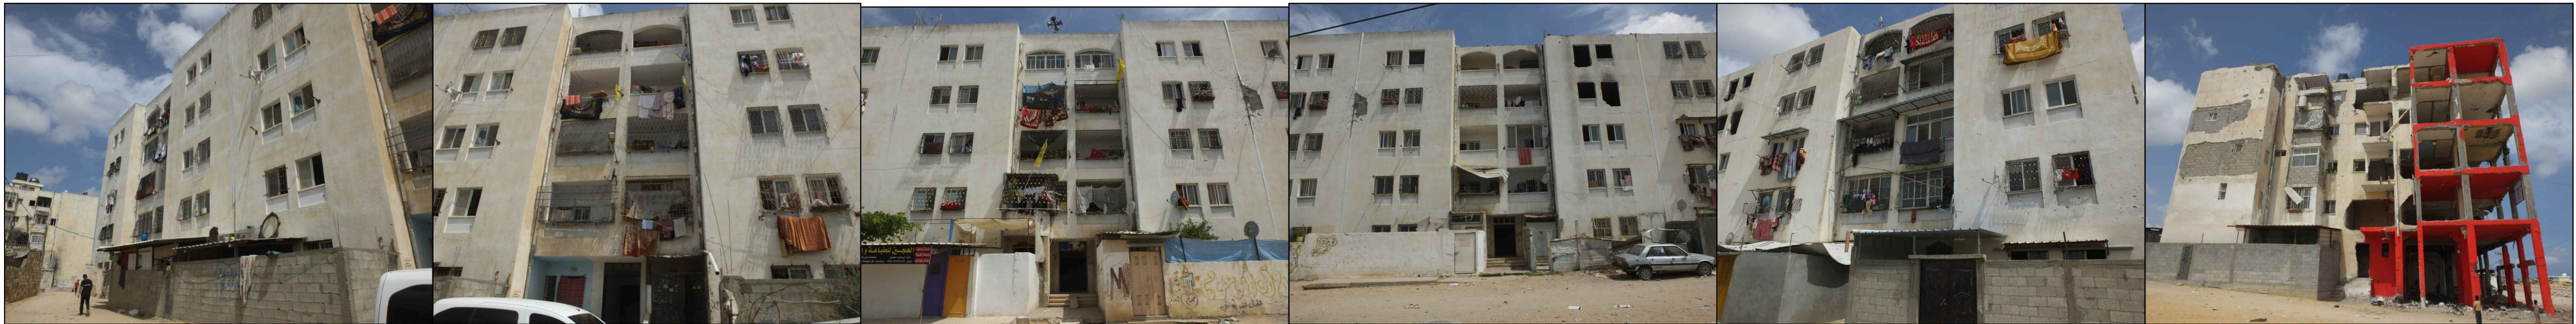

S 9



S 8

S 7


S 6

S 5

E 5

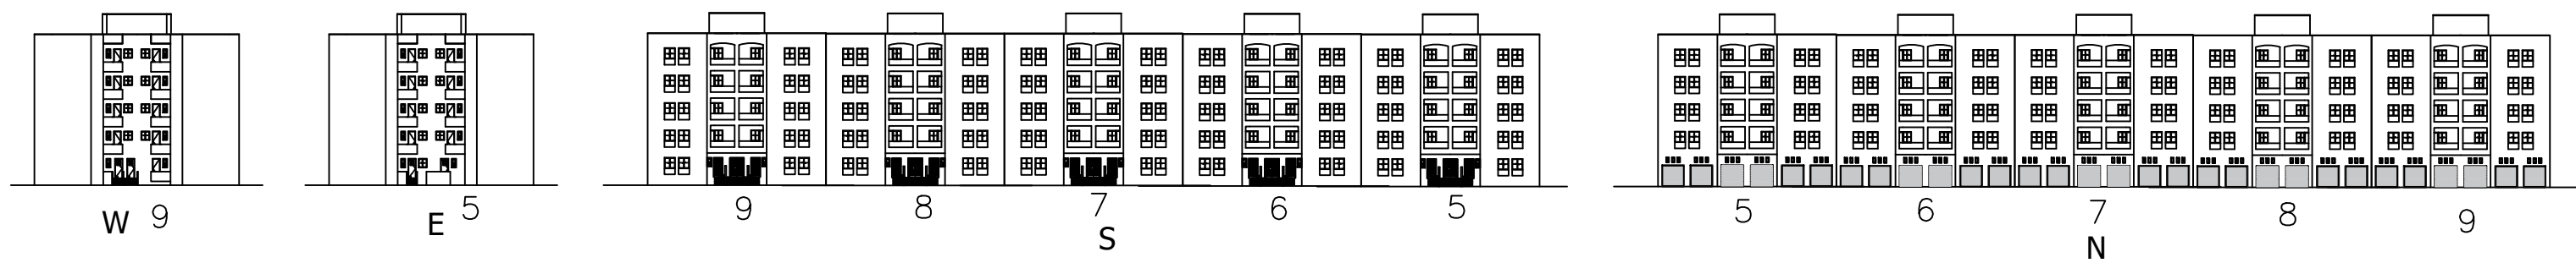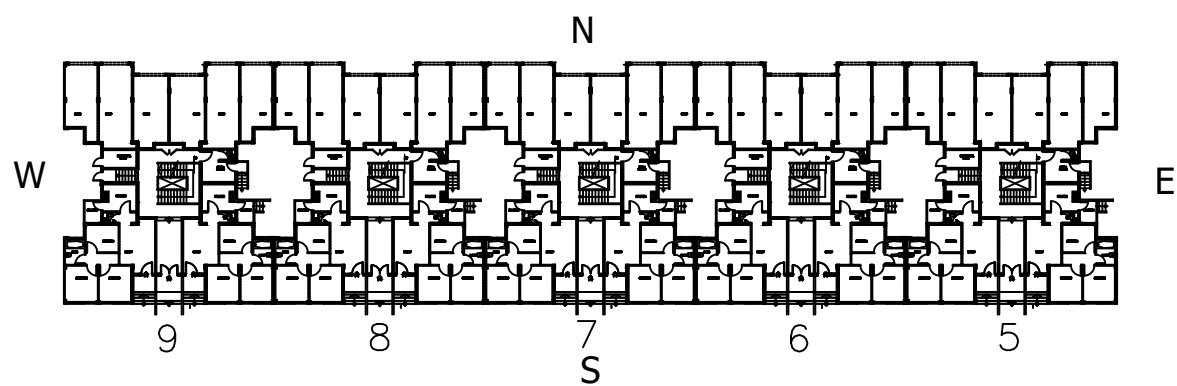

North

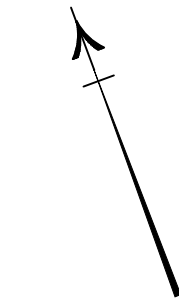

Notes

Group 2 (B5, B6, B7, B8 & B9)

					5
					4
					3
					2
					1
Sig.	By	Date	Change	No	

Palestinian National Authority



Ministry of Public Works & Housing
General Directorate of Buildings & Utilities

Alnada Housing		Project	
North Governorate		Site	
	Design	1:500	Scale
	Drawing		
	Revision	5-2016	Date
	Dwg Name		Dwg No
COMP.REF		Italian Fund 2016	Version
			R1